Proposed new path - Scale 1:500

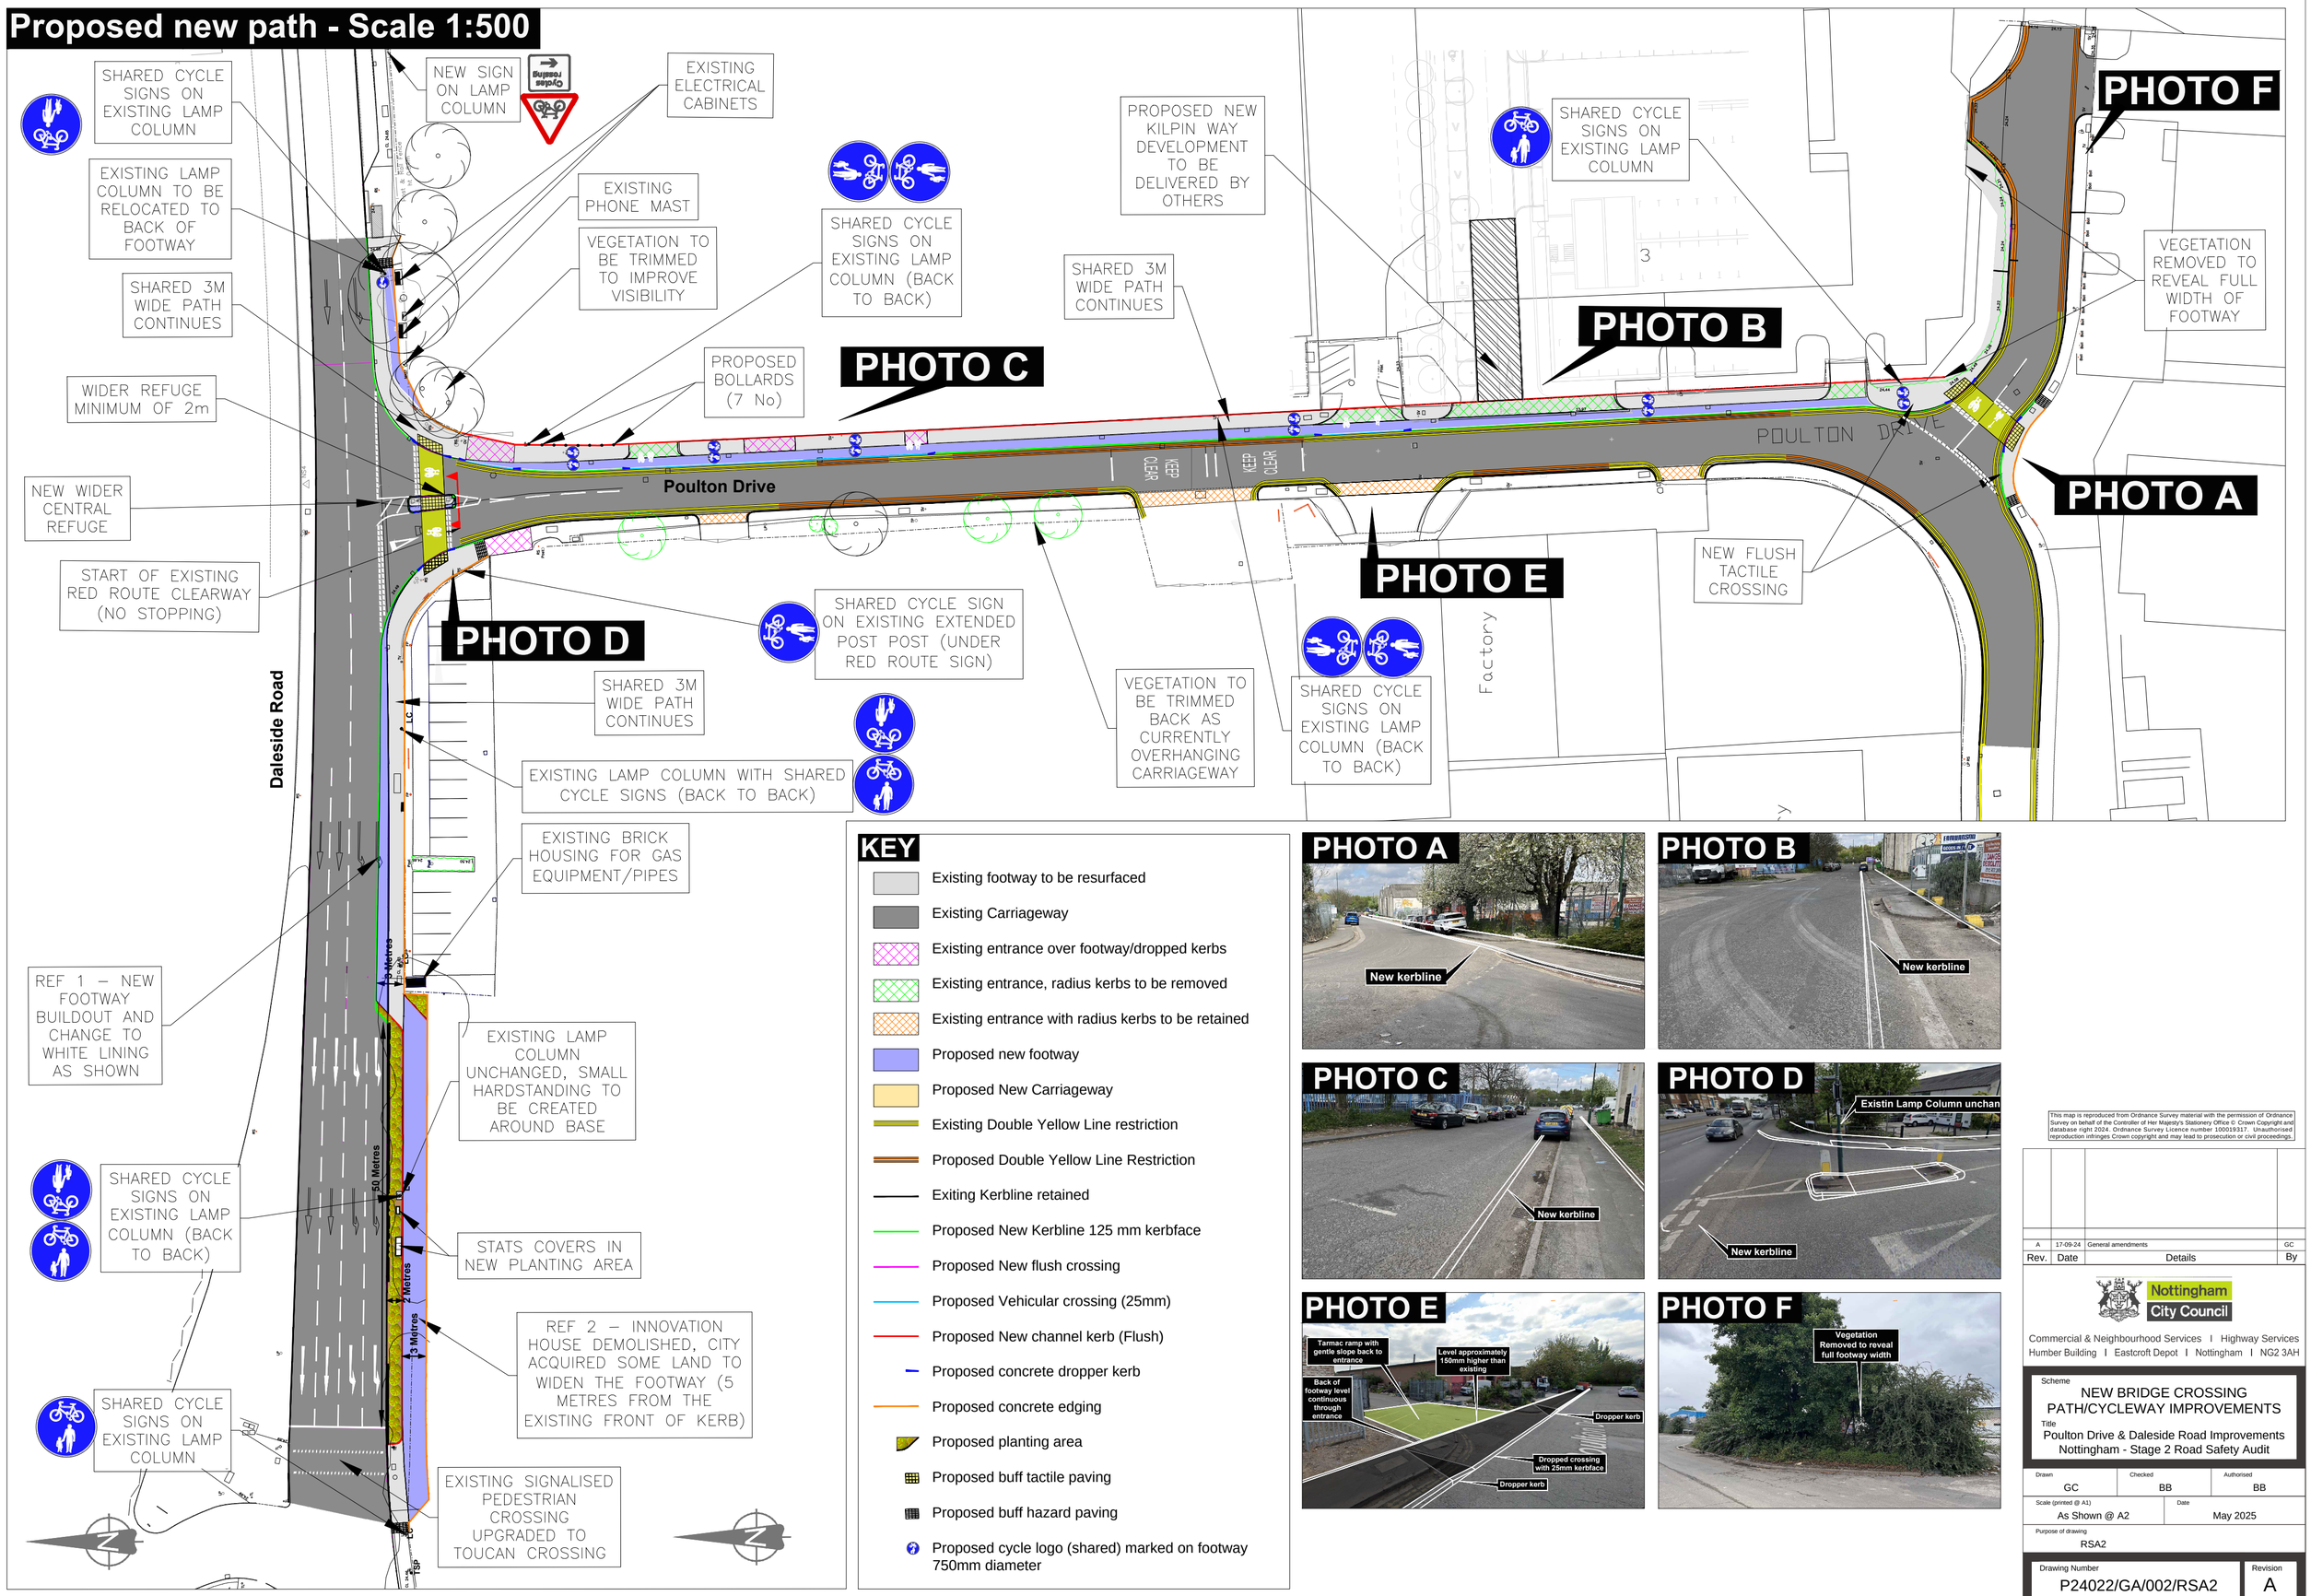

KEY

- Existing footway to be resurfaced
- Existing Carriageway
- Existing entrance over footway/dropped kerbs
- Existing entrance, radius kerbs to be removed
- Existing entrance with radius kerbs to be retained
- Proposed new footway
- Proposed New Carriageway
- Existing Double Yellow Line restriction
- Proposed Double Yellow Line Restriction
- Exiting Kerbline retained
- Proposed New Kerbline 125 mm kerbface
- Proposed New flush crossing
- Proposed Vehicular crossing (25mm)
- Proposed New channel kerb (Flush)
- Proposed concrete dropper kerb
- Proposed concrete edging
- Proposed planting area
- Proposed buff tactile paving
- Proposed buff hazard paving
- Proposed cycle logo (shared) marked on footway 750mm diameter

PHOTO A

PHOTO B

PHOTO C

PHOTO D

PHOTO E

PHOTO F

This map is reproduced from Ordnance Survey material with the permission of Ordnance Survey on behalf of the Controller of Her Majesty's Stationery Office © Crown Copyright and database right 2024. Ordnance Survey Licence number 100019317. Unauthorised reproduction infringes Crown copyright and may lead to prosecution or civil proceedings.

Rev.	Date	Details	By
A	17-09-24	General amendments	GC

Nottingham City Council

Commercial & Neighbourhood Services I Highway Services
Humber Building I Eastcroft Depot I Nottingham I NG2 3AH

Scheme
NEW BRIDGE CROSSING PATH/CYCLEWAY IMPROVEMENTS

Title
Poulton Drive & Daleside Road Improvements
Nottingham - Stage 2 Road Safety Audit

Drawn	Checked	Authorised
GC	BB	BB

Scale (printed @ A1)	Date
As Shown @ A2	May 2025

Purpose of drawing
RSA2

Drawing Number	Revision
P24022/GA/002/RSA2	A